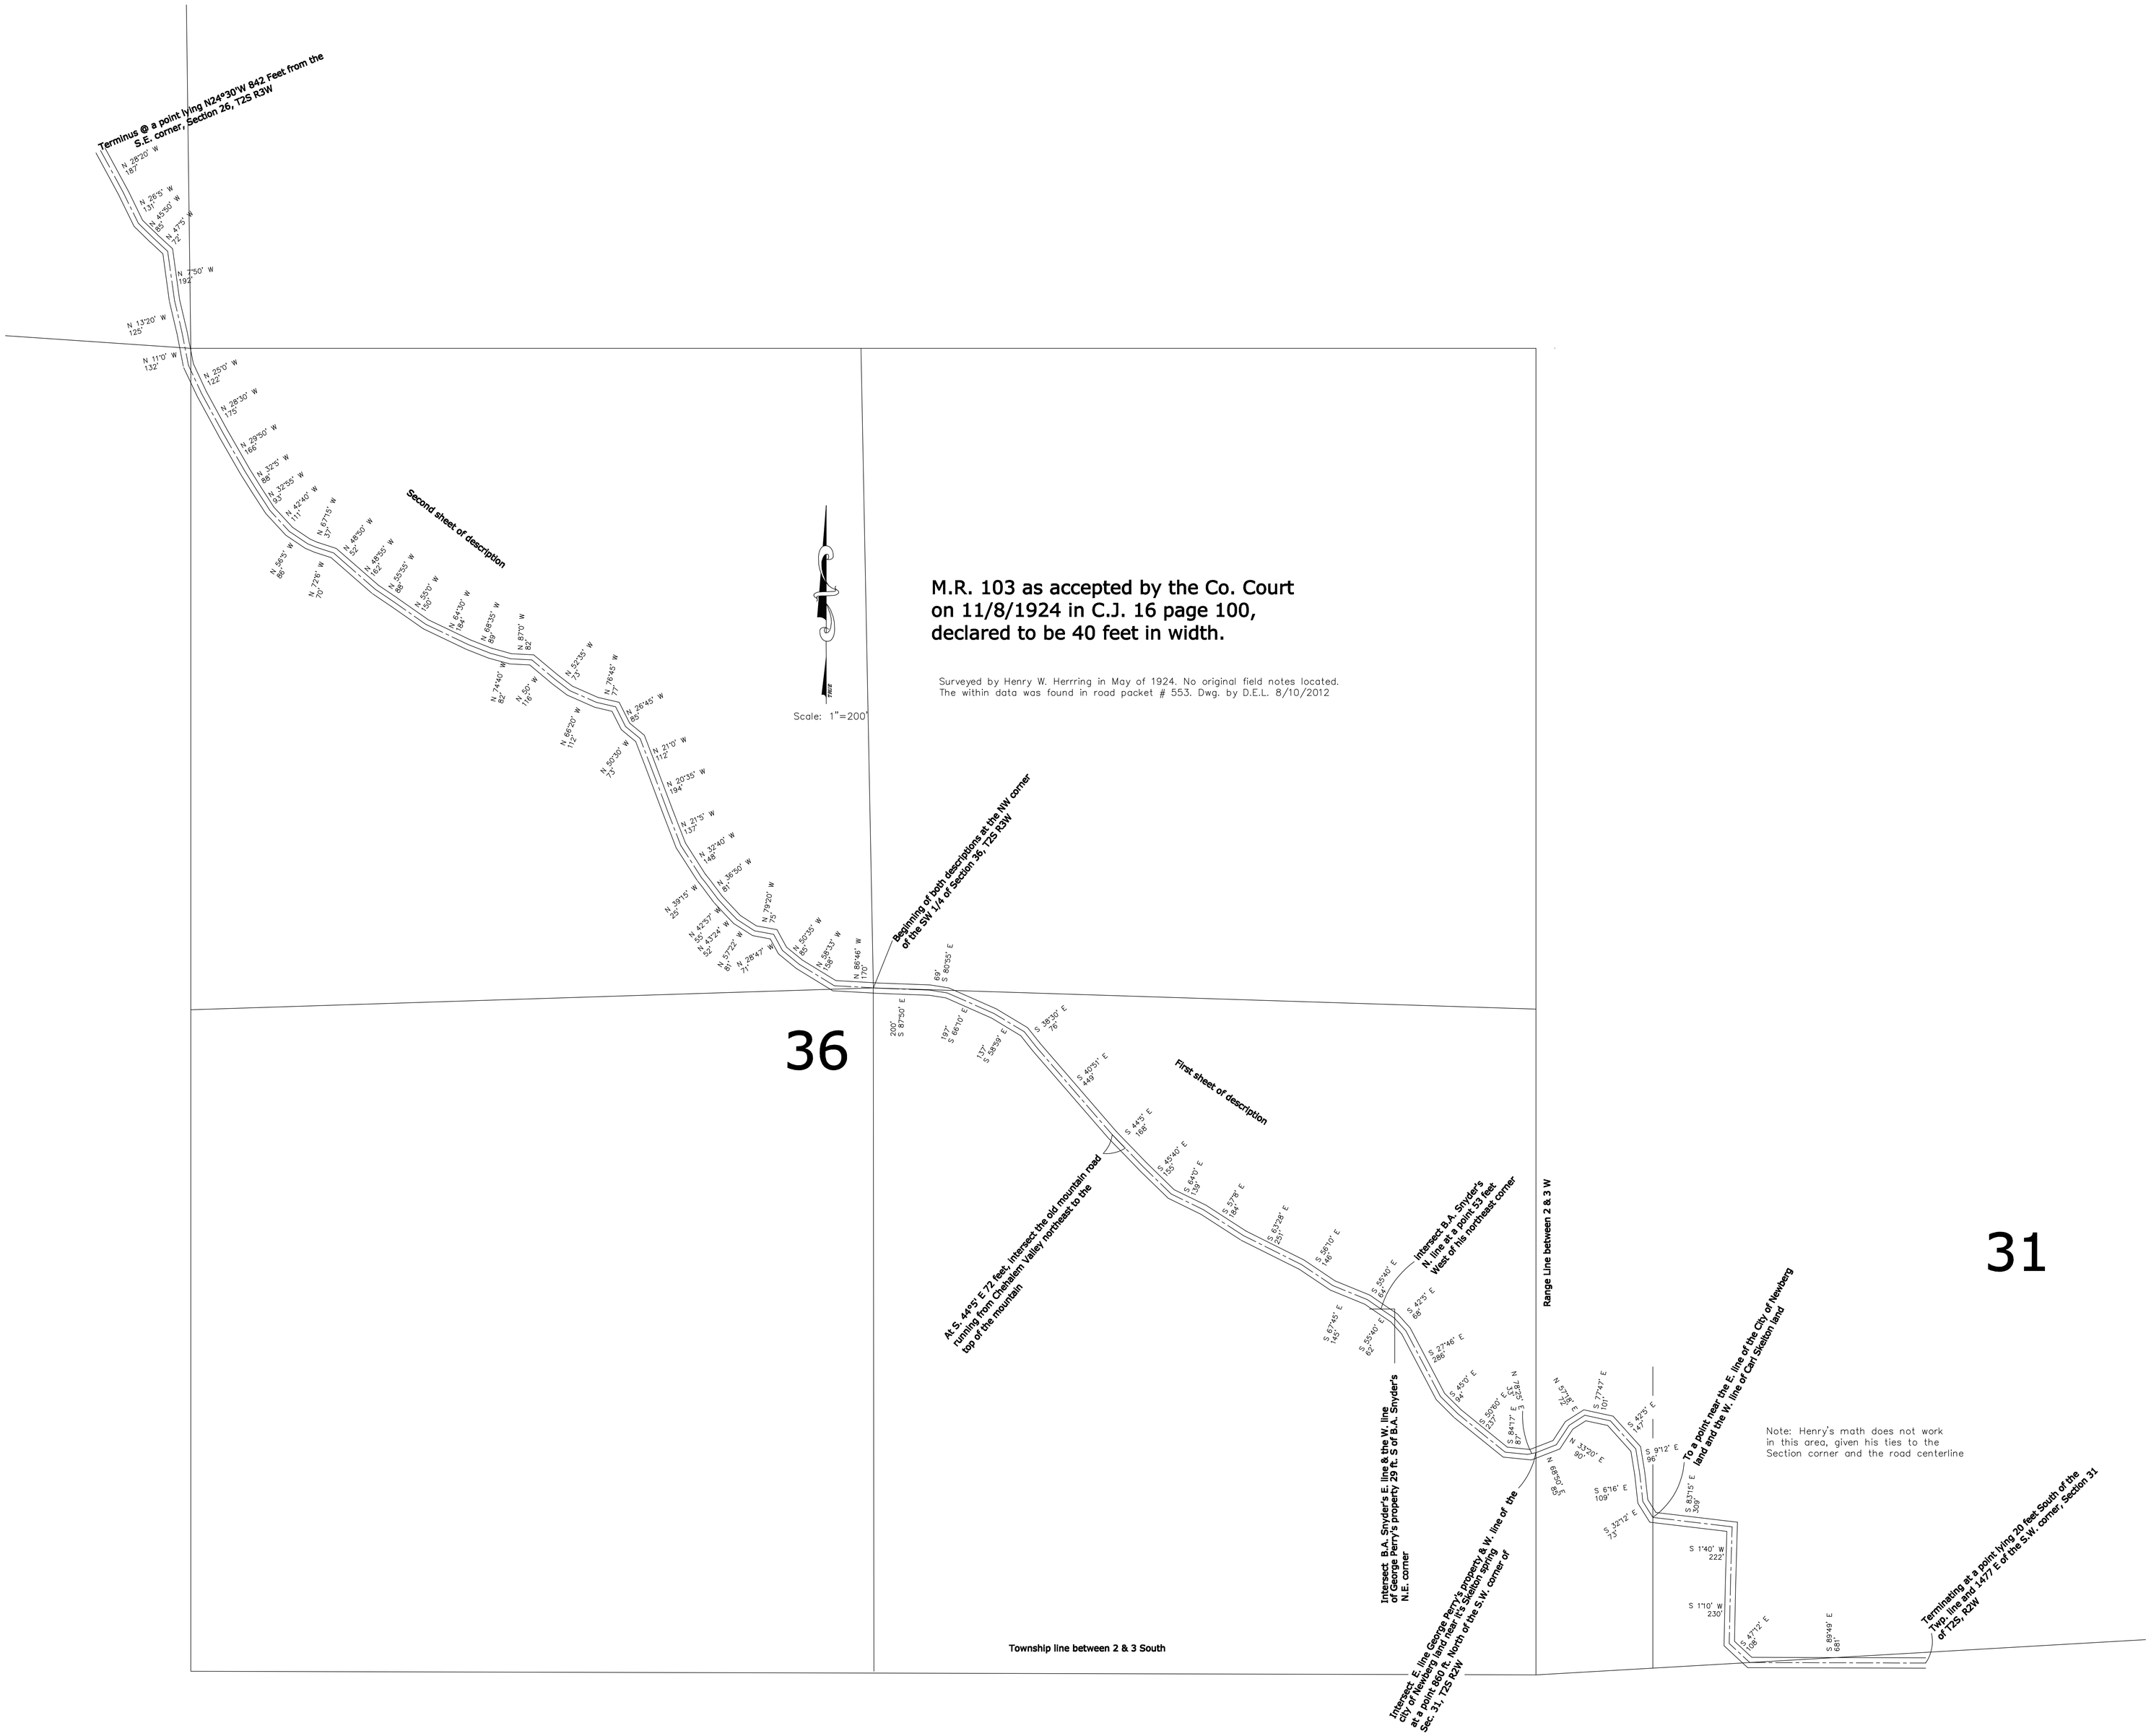
Terminus @ a point lying N24°30'W 842 Feet from the S.E. corner, Section 26, T2S R3W
N 28°20' W 187'
N 26°5' W 131'
N 49°50' W 95'
N 4°75' W 72'
N 2°50' W 192'
N 13°20' W 125'
N 11°0' W 132'
N 25°0' W 122'
N 28°30' W 175'
N 29°50' W 166'
N 3°25' W 88'
N 32°25' W 95'
N 42°40' W 117'
N 8°15' W 37'
N 48°30' W 52'
N 49°55' W 162'
N 55°55' W 88'
N 55°0' W 130'
N 54°50' W 194'
N 68°35' W 89'
N 87°0' W 82'
N 58°5' W 88'
N 72°6' W 70'
N 74°40' W 82'
N 50' W 116'
N 68°20' W 112'
N 50°35' W 73'
N 5°25' W 73'
N 76°45' W 77'
N 26°45' W 85'
N 21°0' W 112'
N 20°35' W 194'
N 21°5' W 137'
N 32°40' W 149'
N 38°50' W 85'
N 39°15' W 26'
N 42°57' W 35'
N 43°24' W 35'
N 37°27' W 87'
N 28°47' W 71'
N 50°35' W 85'
N 39°37' W 168'
N 79°20' W 73'
N 86°46' W 170'
Second sheet of description
Beginning of both descriptions at the NW corner of the SW 1/4 of Section 36, T2S R3W
Scale: 1"=200'
M.R. 103 as accepted by the Co. Court on 11/8/1924 in C.J. 16 page 100, declared to be 40 feet in width.
Surveyed by Henry W. Herrring in May of 1924. No original field notes located. The within data was found in road packet # 553. Dwg. by D.E.L. 8/10/2012
36
200' S 87°50' E
197' S 86°10' E
137' S 38°59' E
69' S 80°35' E
S 38°30' E 76'
S 42°51' E 46'
S 44°5' E 168'
S 47°40' E 135'
S 64°5' E 136'
S 57°6' E 154'
S 67°25' E 251'
S 58°10' E 148'
S 45°40' E 84'
S 42°5' E 88'
S 27°46' E 288'
S 67°45' E 145'
S 55°40' E 82'
S 45°5' E 94'
S 50°60' E 137'
S 84°17' E 54'
S 34°30' N
N 68°27' E 69'
N 33°20' E 80'
S 6°16' E 109'
S 37°12' E 75'
N 57°38' E 80'
S 77°47' E 101'
S 42°5' E 47'
S 9°12' E 96'
S 83°15' E 309'
S 1°40' W 222'
S 1°10' W 230'
S 84°7'2' E 108'
S 89°49' E 681'
First sheet of description
At S. 44°5' E 72 feet, intersect the old mountain road running from Chehalem Valley northeast to the top of the mountain
Intersect B.A. Snyder's N. line at a point 53 feet West of his northeast corner
Intersect B.A. Snyder's E. line & the W. line of George Perry's property 29 ft. S of B.A. Snyder's N.E. corner
Intersect E. line George Perry's property & W. line of the city of Newberg land near it's Station spring at a point 880 ft. North of the S.W. corner of Sec. 31, T2S R2W
Range Line between 2 & 3 W
31
To a point near the E. line of the City of Newberg land and the W. line of Carl Station land
Note: Henry's math does not work in this area, given his ties to the Section corner and the road centerline
Terminating at a point lying 20 feet South of the Twp. line and 147' E of the S.W. corner, Section 31, T2S, R2W
Township line between 2 & 3 South